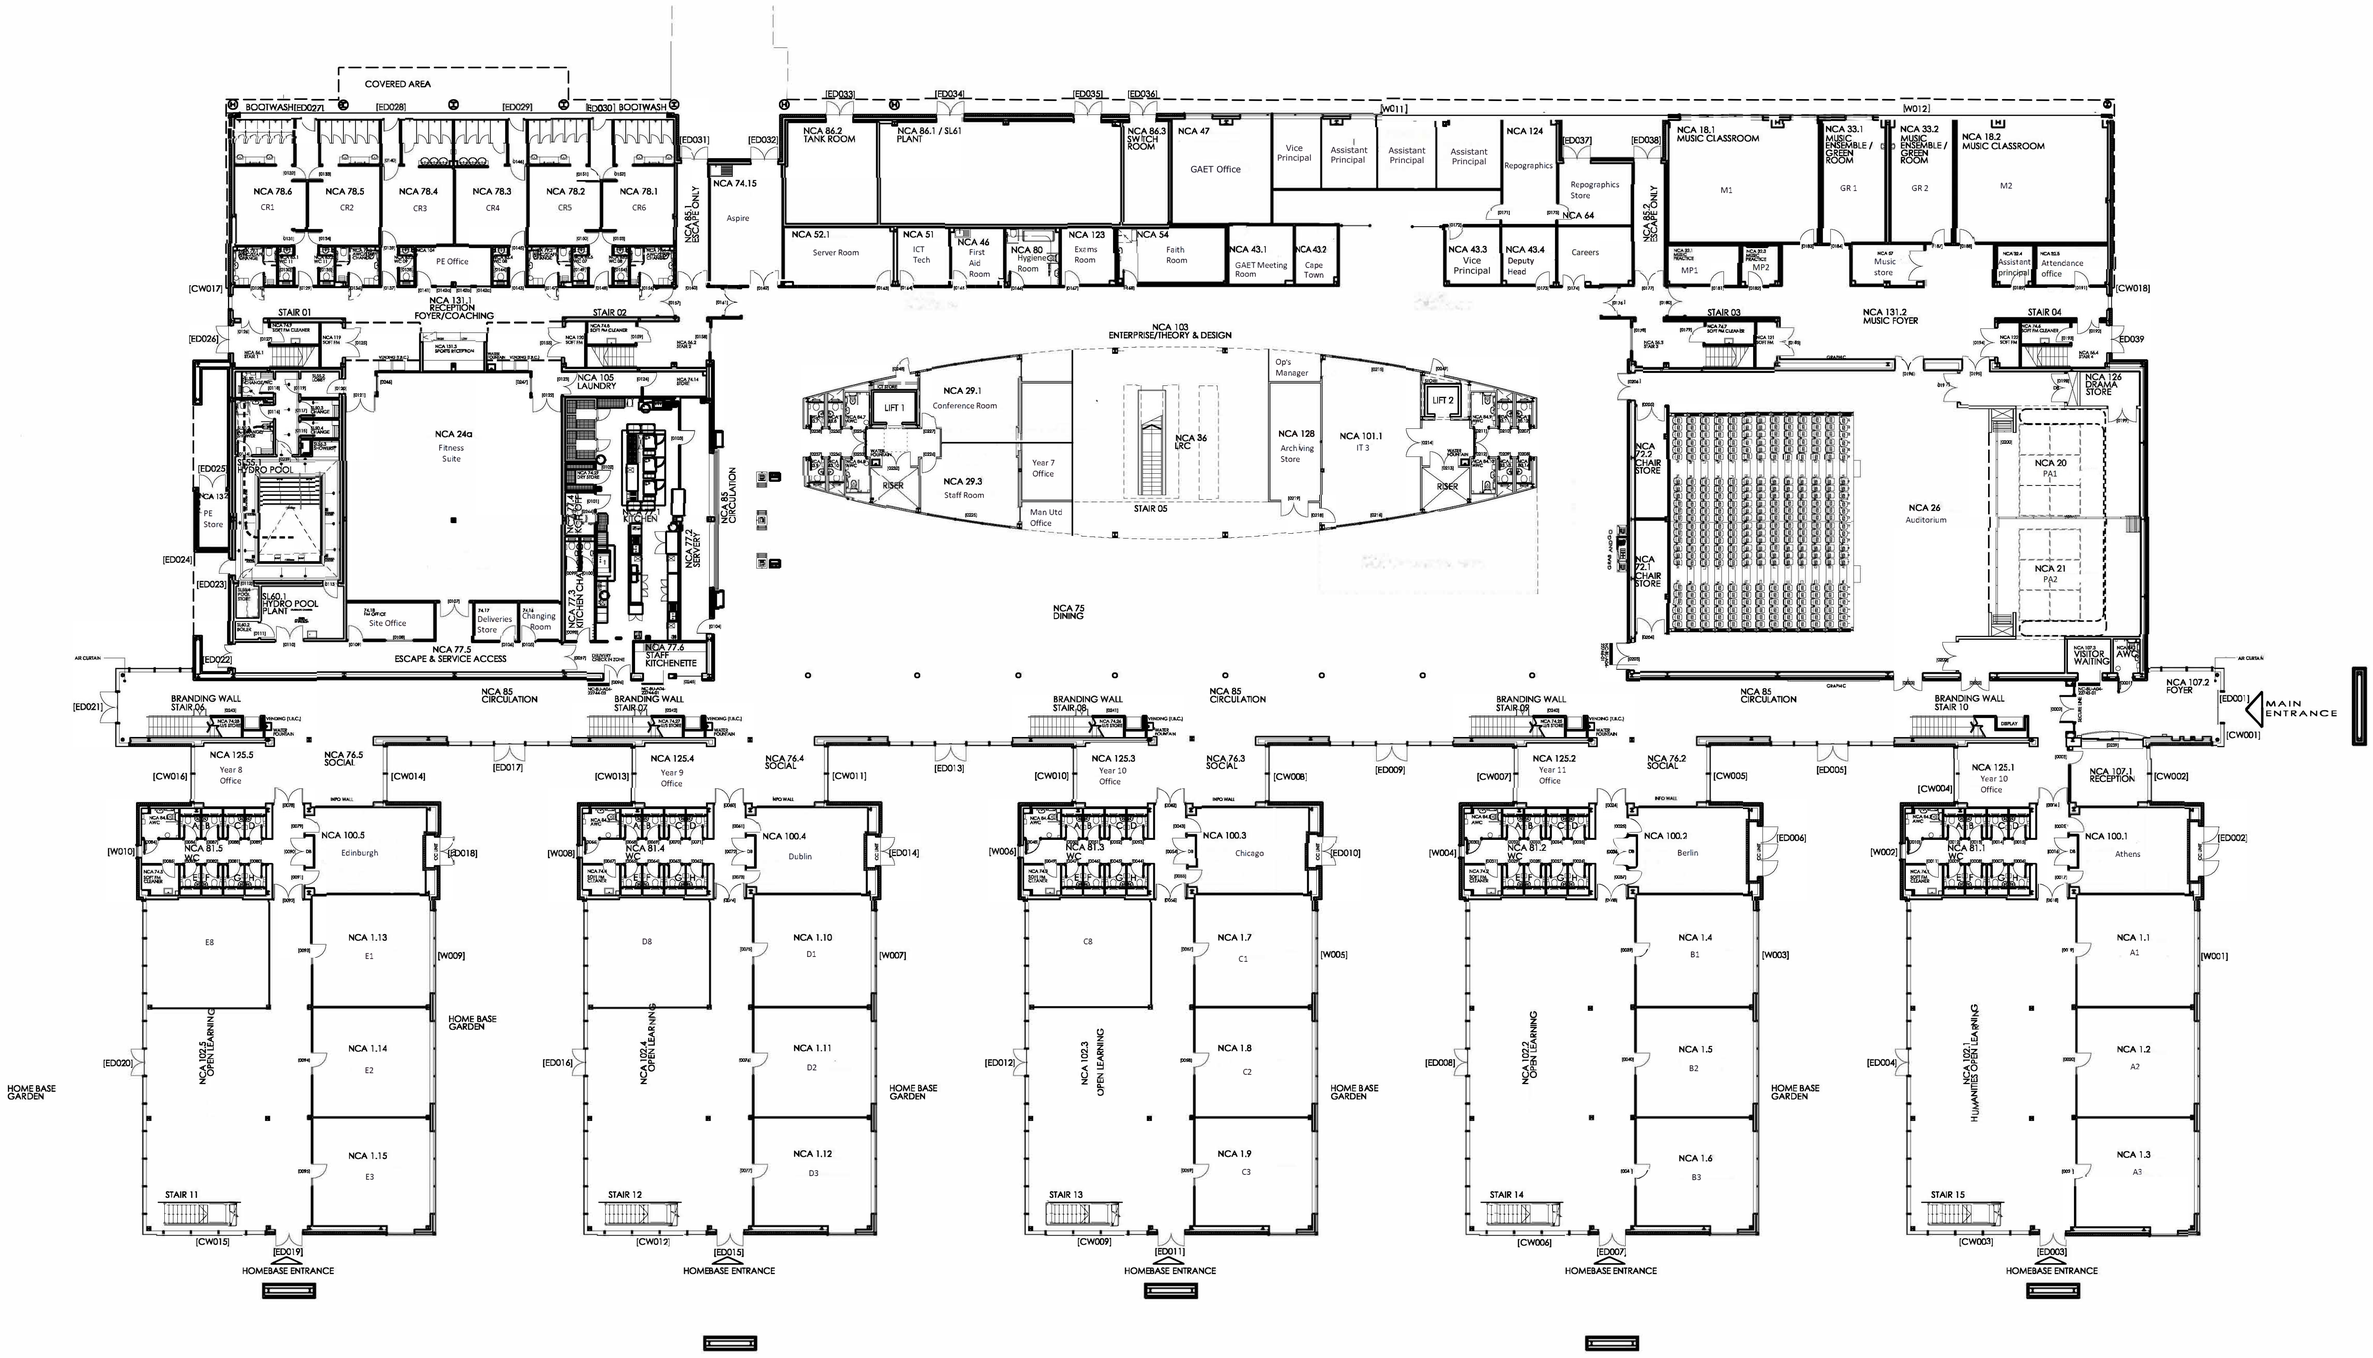
COVERED AREA
BOOTWASH
NCA 78.6 CR1
NCA 78.5 CR2
NCA 78.4 CR3
NCA 78.3 CR4
NCA 78.2 CR5
NCA 78.1 CR6
PE Office
NCA 131.1 RECEPTION FOYER/COACHING
STAIR 01
STAIR 02
NCA 24a Fitness Suite
SL55.1 HYDRO POOL
NCA 137 PE Store
SL60.1 HYDRO POOL PLANT
NCA 105 LAUNDRY
NCA 77.5 ESCAPE & SERVICE ACCESS
NCA 77.6 STAFF KITCHENETTE
NCA 85 CIRCULATION
NCA 74.15 Aspire
NCA 86.2 TANK ROOM
NCA 86.1 / SL61 PLANT
NCA 86.3 SWITCH ROOM
NCA 47 GAET Office
Vice Principal
Assistant Principal
NCA 124 Repographics
Repographics Store
NCA 64
NCA 52.1 Server Room
NCA 51 ICT Tech
NCA 46 First Aid Room
NCA 80 Hygiene Room
NCA 123 Exams Room
NCA 54 Faith Room
NCA 43.1 GAET Meeting Room
NCA 43.2 Cape Town
NCA 43.3 Vice Principal
NCA 43.4 Deputy Head
Careers
NCA 18.1 MUSIC CLASSROOM
NCA 33.1 MUSIC ENSEMBLE / GREEN ROOM
NCA 33.2 MUSIC ENSEMBLE / GREEN ROOM
NCA 18.2 MUSIC CLASSROOM
M1
GR 1
GR 2
M2
MP1
MP2
Music store
Assistant principal
Attendance office
STAIR 03
STAIR 04
NCA 131.2 MUSIC FOYER
NCA 103 ENTERPRISE/THEORY & DESIGN
NCA 29.1 Conference Room
LIFT 1
LIFT 2
NCA 29.3 Staff Room
Year 7 Office
Man Utd Office
NCA 36 LRC
STAIR 05
Op's Manager
NCA 128 Archiving Store
NCA 101.1 IT 3
NCA 75 DINING
NCA 73.2 CHAIR STORE
NCA 73.1 CHAIR STORE
NCA 26 Auditorium
NCA 126 DRAMA STORE
NCA 20 PA1
NCA 21 PA2
VISITOR WAITING
NCA 107.2 FOYER
MAIN ENTRANCE
BRANDING WALL STAIR 06
BRANDING WALL STAIR 07
BRANDING WALL STAIR 08
BRANDING WALL STAIR 09
BRANDING WALL STAIR 10
NCA 76.5 SOCIAL
NCA 76.4 SOCIAL
NCA 76.3 SOCIAL
NCA 76.2 SOCIAL
NCA 125.5 Year 8 Office
NCA 125.4 Year 9 Office
NCA 125.3 Year 10 Office
NCA 125.2 Year 11 Office
NCA 125.1 Year 10 Office
NCA 107.1 RECEPTION
NCA 100.5 Edinburgh
NCA 100.4 Dublin
NCA 100.3 Chicago
NCA 100.2 Berlin
NCA 100.1 Athens
NCA 81.5 WC
NCA 81.4 WC
NCA 81.3 WC
NCA 81.2 WC
NCA 81.1 WC
E8
E1
E2
E3
D8
D1
D2
D3
C8
C1
C2
C3
B1
B2
B3
A1
A2
A3
NCA 102.5 OPEN LEARNING
NCA 102.4 OPEN LEARNING
NCA 102.3 OPEN LEARNING
NCA 102.2 OPEN LEARNING
NCA 102.1 HUMANITIES OPEN LEARNING
HOME BASE GARDEN
STAIR 11
STAIR 12
STAIR 13
STAIR 14
STAIR 15
HOMEBASE ENTRANCE

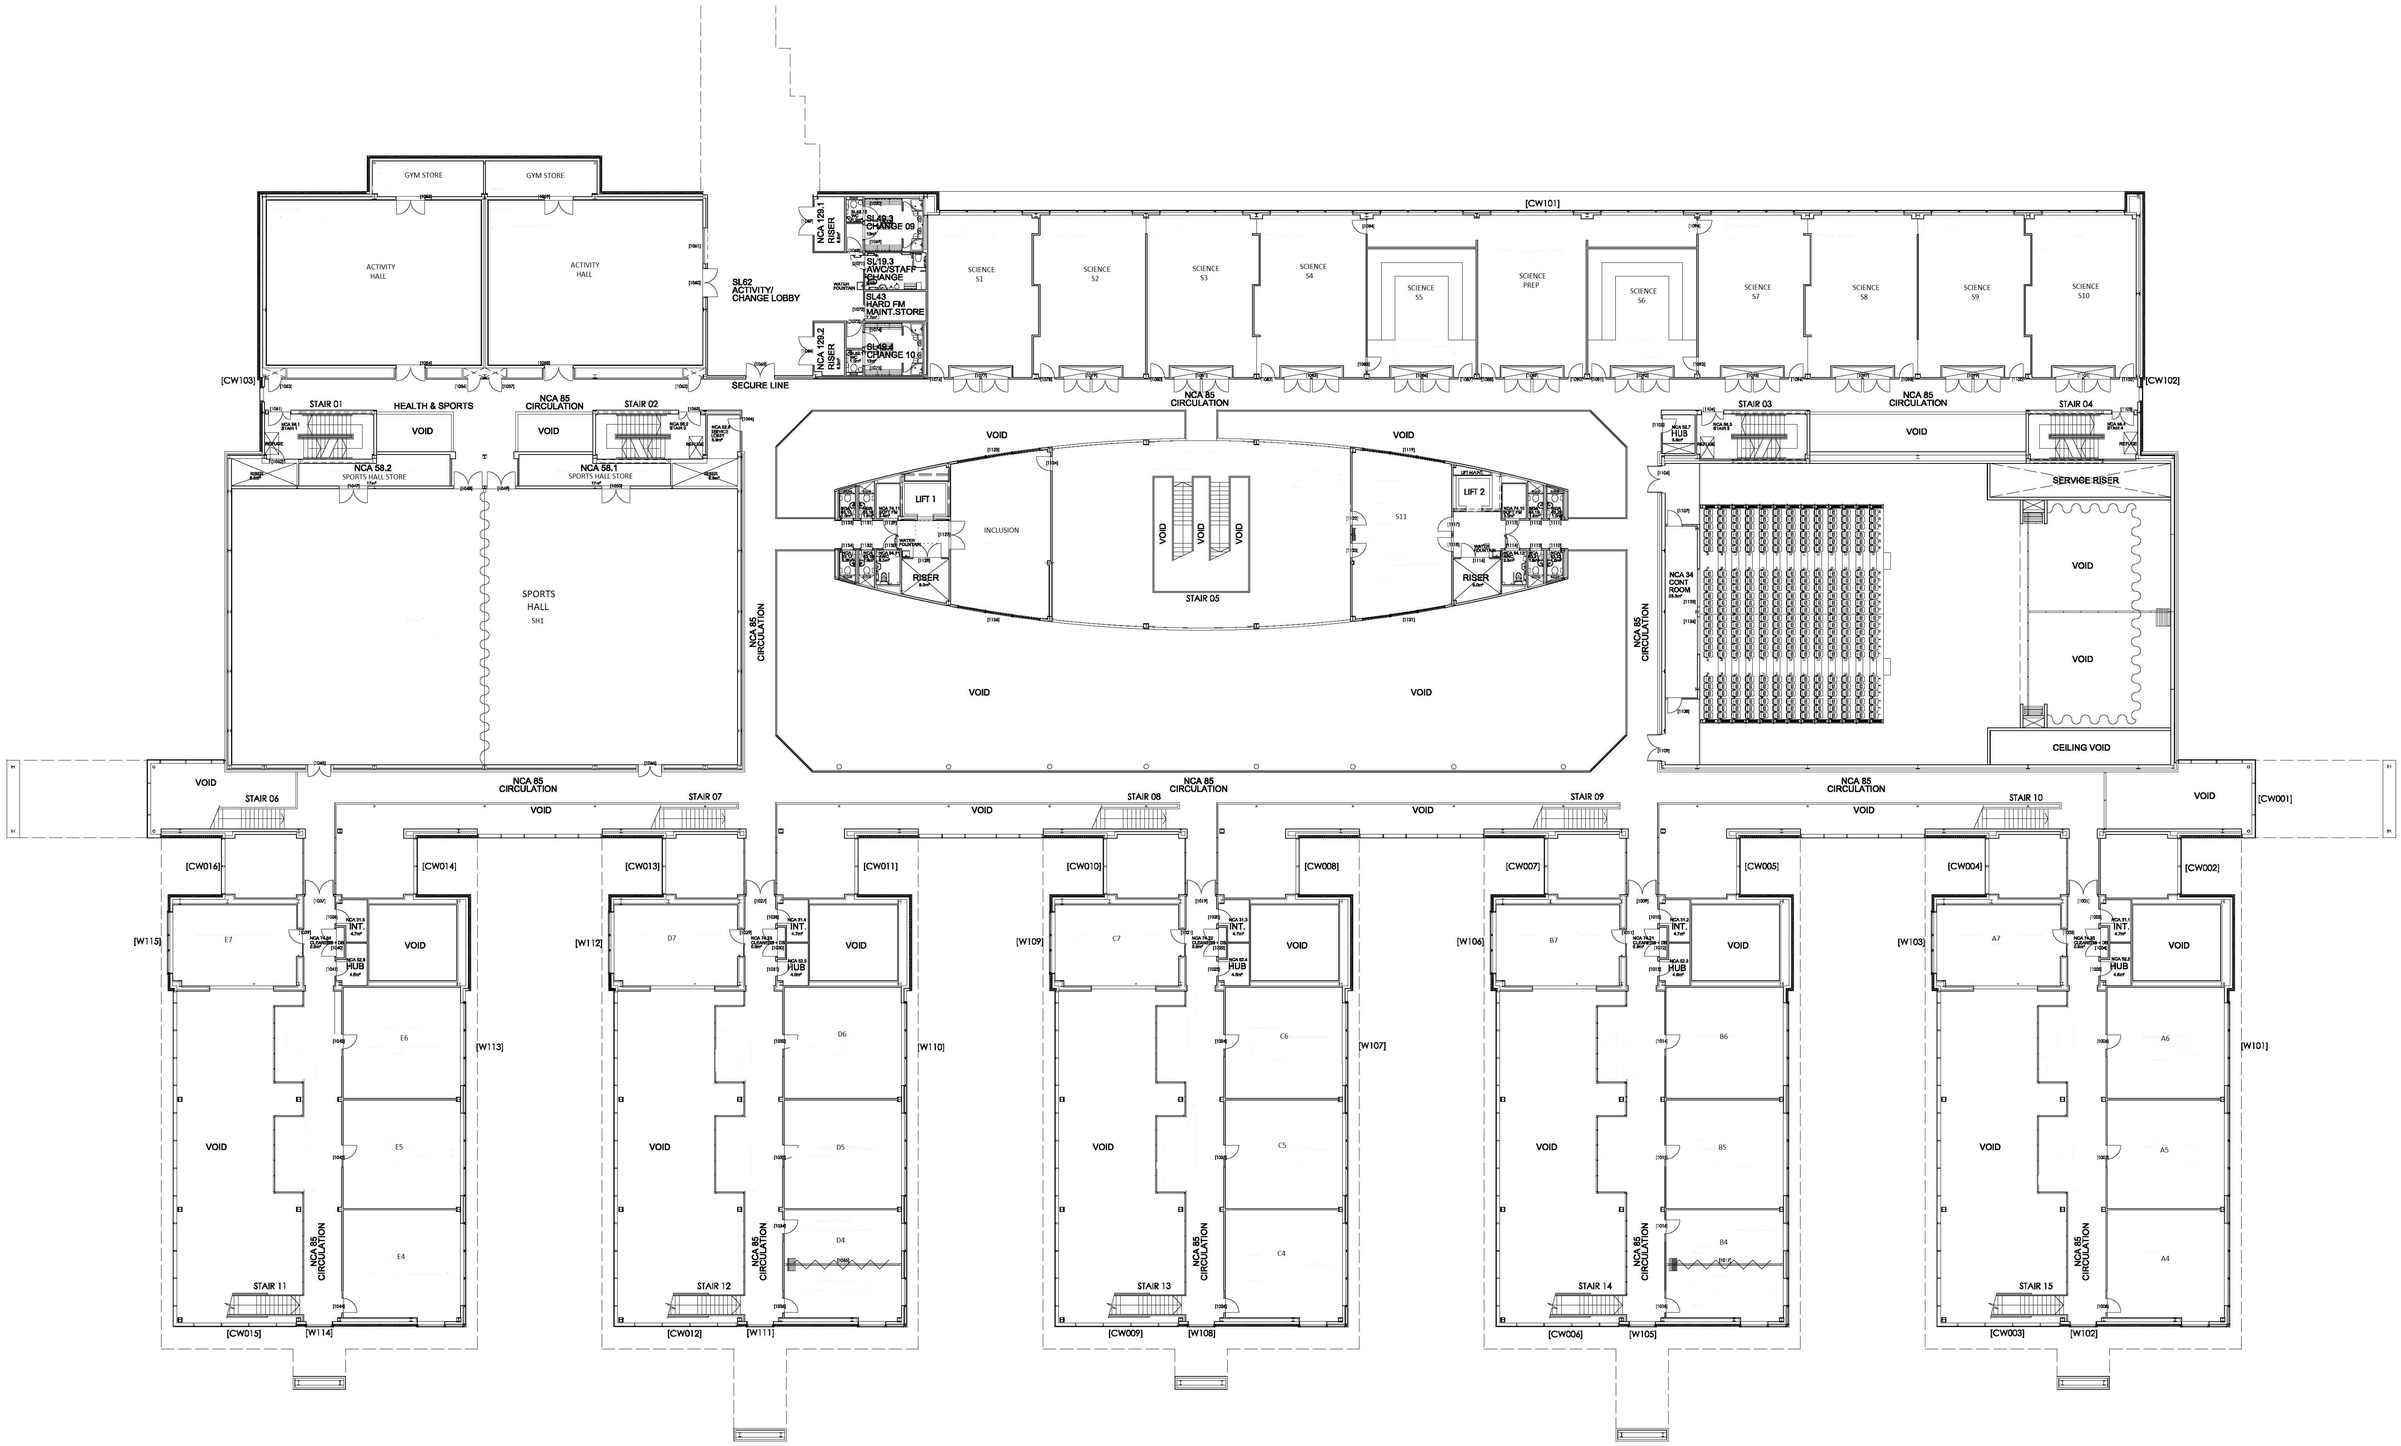
GYM STORE
GYM STORE
ACTIVITY HALL
ACTIVITY HALL
SL62 ACTIVITY/ CHANGE LOBBY
SECURE LINE
[CW103]
[CW101]
[CW102]
NCA 129.1 RISER
SL49.3 CHANGE 09
SL19.3 AWC/STAFF CHANGE
SL43 HARD FM MAINT.STORE
NCA 129.2 RISER
SL49.4 CHANGE 10
SCIENCE S1
SCIENCE S2
SCIENCE S3
SCIENCE S4
SCIENCE S5
SCIENCE PREP
SCIENCE S6
SCIENCE S7
SCIENCE S8
SCIENCE S9
SCIENCE S10
STAIR 01
HEALTH & SPORTS
NCA 85 CIRCULATION
STAIR 02
VOID
NCA 58.2 SPORTS HALL STORE
NCA 58.1 SPORTS HALL STORE
SPORTS HALL SH1
LIFT 1
INCLUSION
RISER
STAIR 05
S11
LIFT 2
STAIR 03
STAIR 04
SERVICE RISER
NCA 34 CONT ROOM
CEILING VOID
STAIR 06
STAIR 07
STAIR 08
STAIR 09
STAIR 10
[CW001]
[CW016]
[CW014]
[CW013]
[CW011]
[CW010]
[CW008]
[CW007]
[CW005]
[CW004]
[CW002]
[W115]
[W112]
[W109]
[W106]
[W103]
[W113]
[W110]
[W107]
[W101]
E7
E6
E5
E4
D7
D6
D5
D4
C7
C6
C5
C4
B7
B6
B5
B4
A7
A6
A5
A4
INT.
HUB
STAIR 11
STAIR 12
STAIR 13
STAIR 14
STAIR 15
[CW015]
[W114]
[CW012]
[W111]
[CW009]
[W108]
[CW006]
[W105]
[CW003]
[W102]

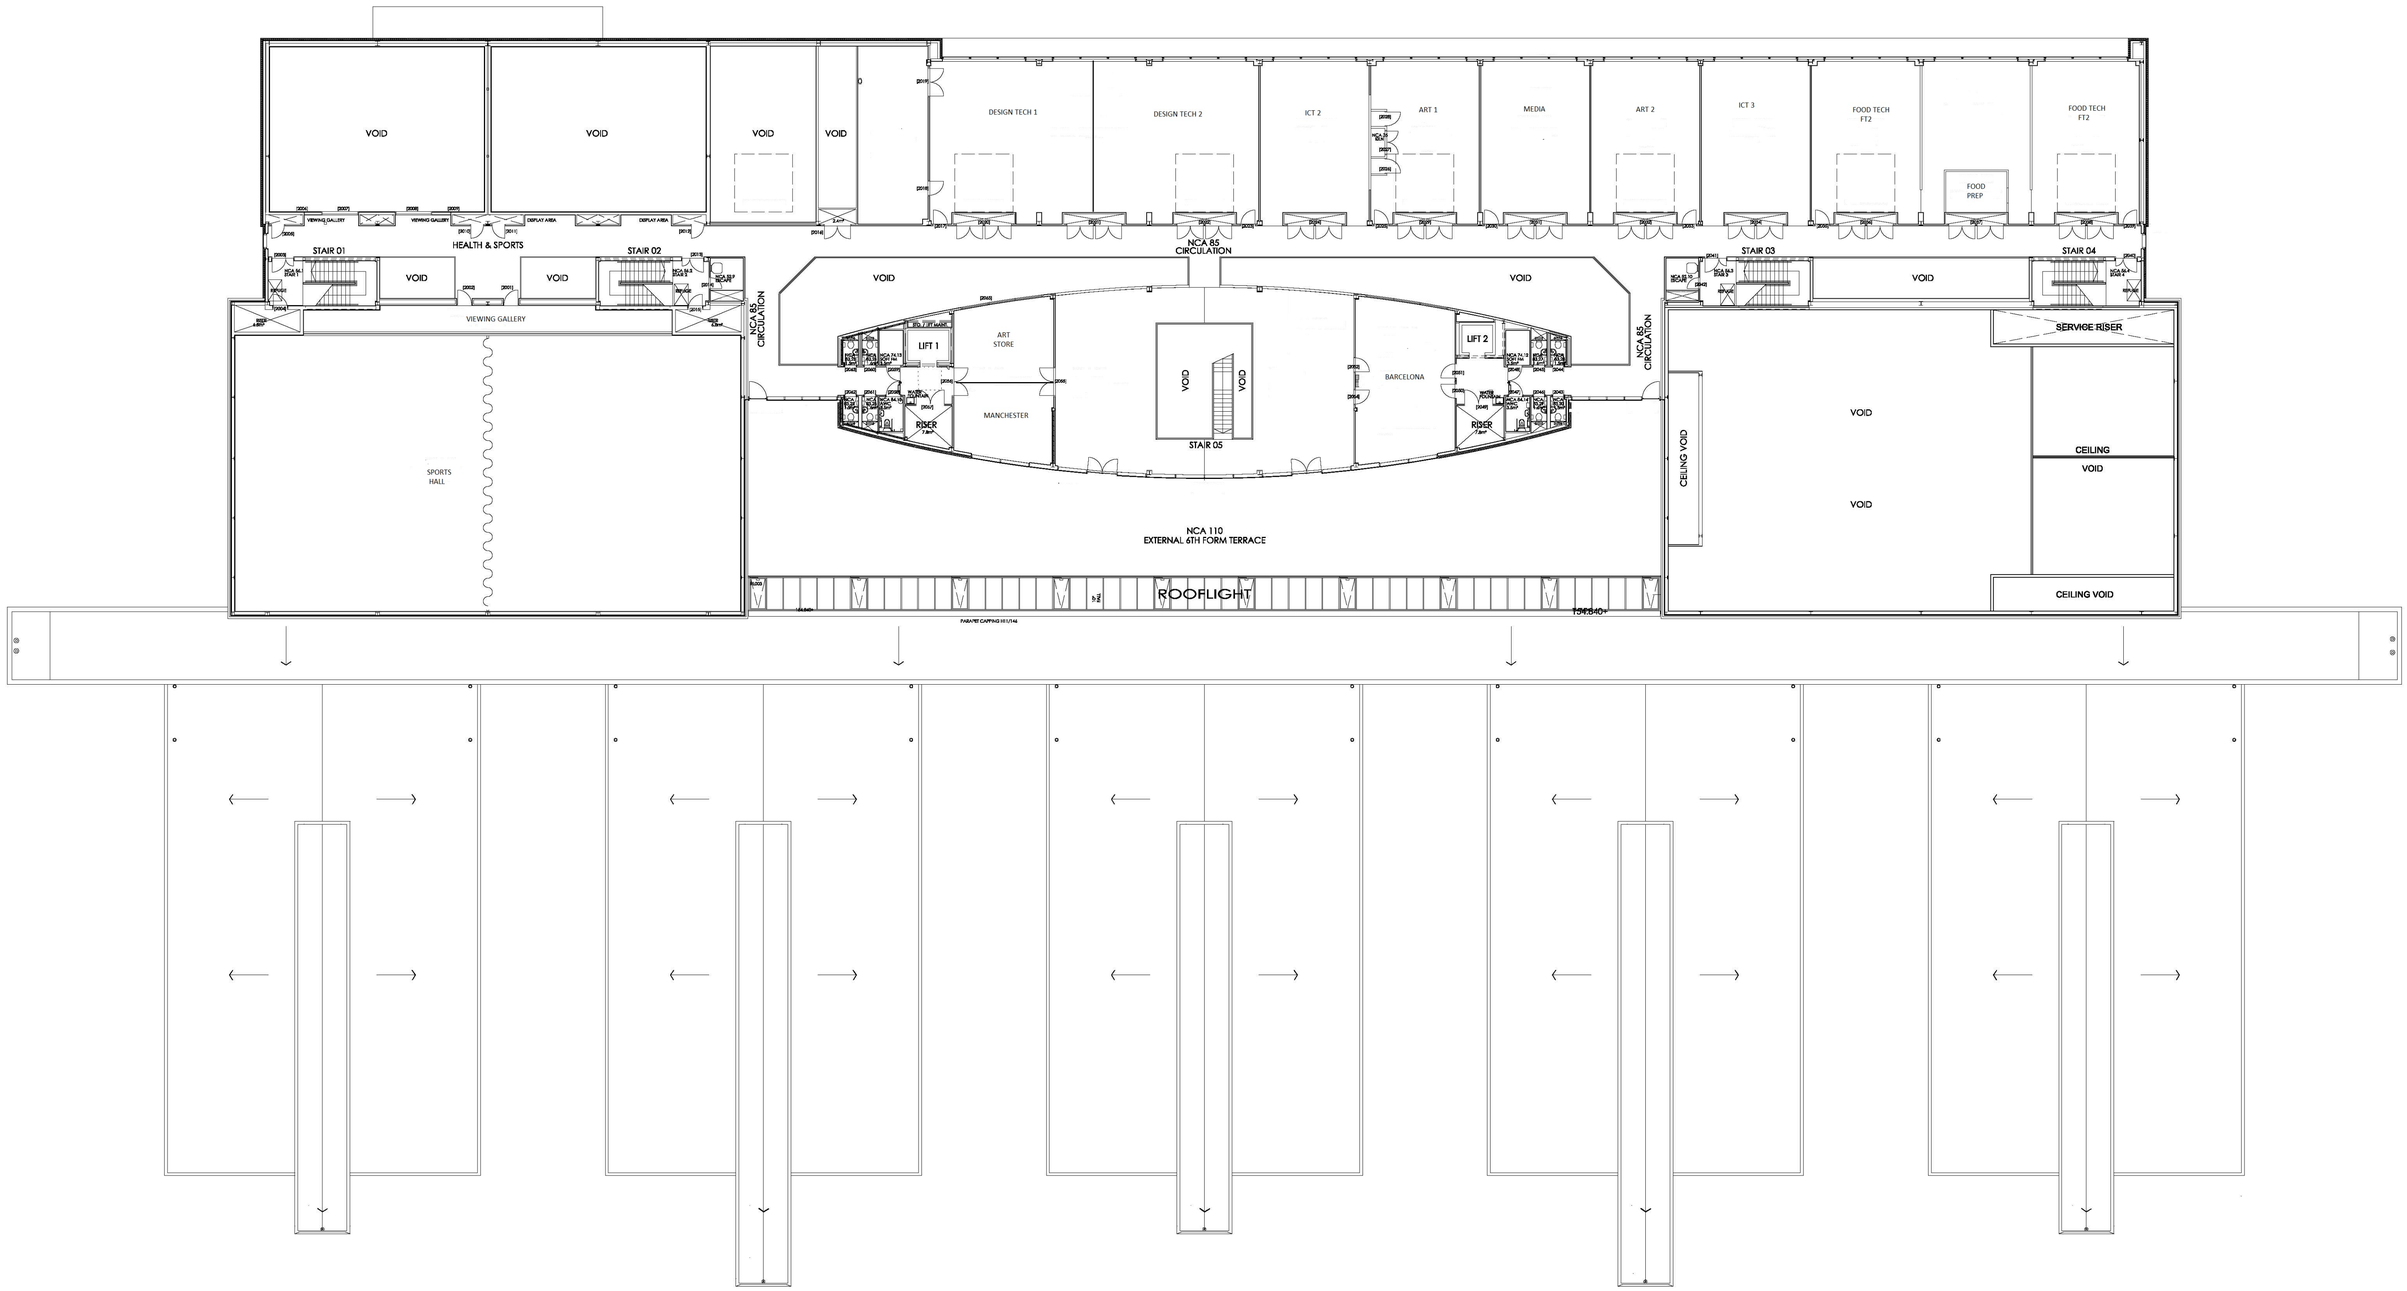
VOID
VOID
VOID
VOID
DESIGN TECH 1
DESIGN TECH 2
ICT 2
ART 1
MEDIA
ART 2
ICT 3
FOOD TECH FT2
FOOD PREP
FOOD TECH FT2
VIEWING GALLERY
VIEWING GALLERY
DISPLAY AREA
DISPLAY AREA
HEALTH & SPORTS
STAIR 01
STAIR 02
NCA 85 CIRCULATION
STAIR 03
STAIR 04
VOID
VOID
VOID
VOID
VOID
VIEWING GALLERY
NCA 85 CIRCULATION
LIFT 1
ART STORE
VOID
VOID
LIFT 2
BARCELONA
NCA 85 CIRCULATION
SERVICE RISER
RISER
MANCHESTER
RISER
STAIR 05
CEILING VOID
VOID
VOID
CEILING
VOID
SPORTS HALL
NCA 110
EXTERNAL 6TH FORM TERRACE
ROOFLIGHT
CEILING VOID